Figured dimensions only are to be taken from this drawing.
All dimensions are in millimetres unless otherwise stated.
All dimensions shall be checked on site prior to works commencing.
Any discrepancies shall be reported to the Architect.

revisions

A	18.04.08	West, East and South stands amended	ET
B	22.04.08	Facades and turnstiles amended	ET
C	09.05.08	Turnstiles and External Concourse amended	ET
D	20.05.08	Room Numbers added in South Stand	ET
		Issued for tender	
E	10.07.08	Issued for planning	ET
F	31.07.06	Notes corrected	ET
		Issued for planning	

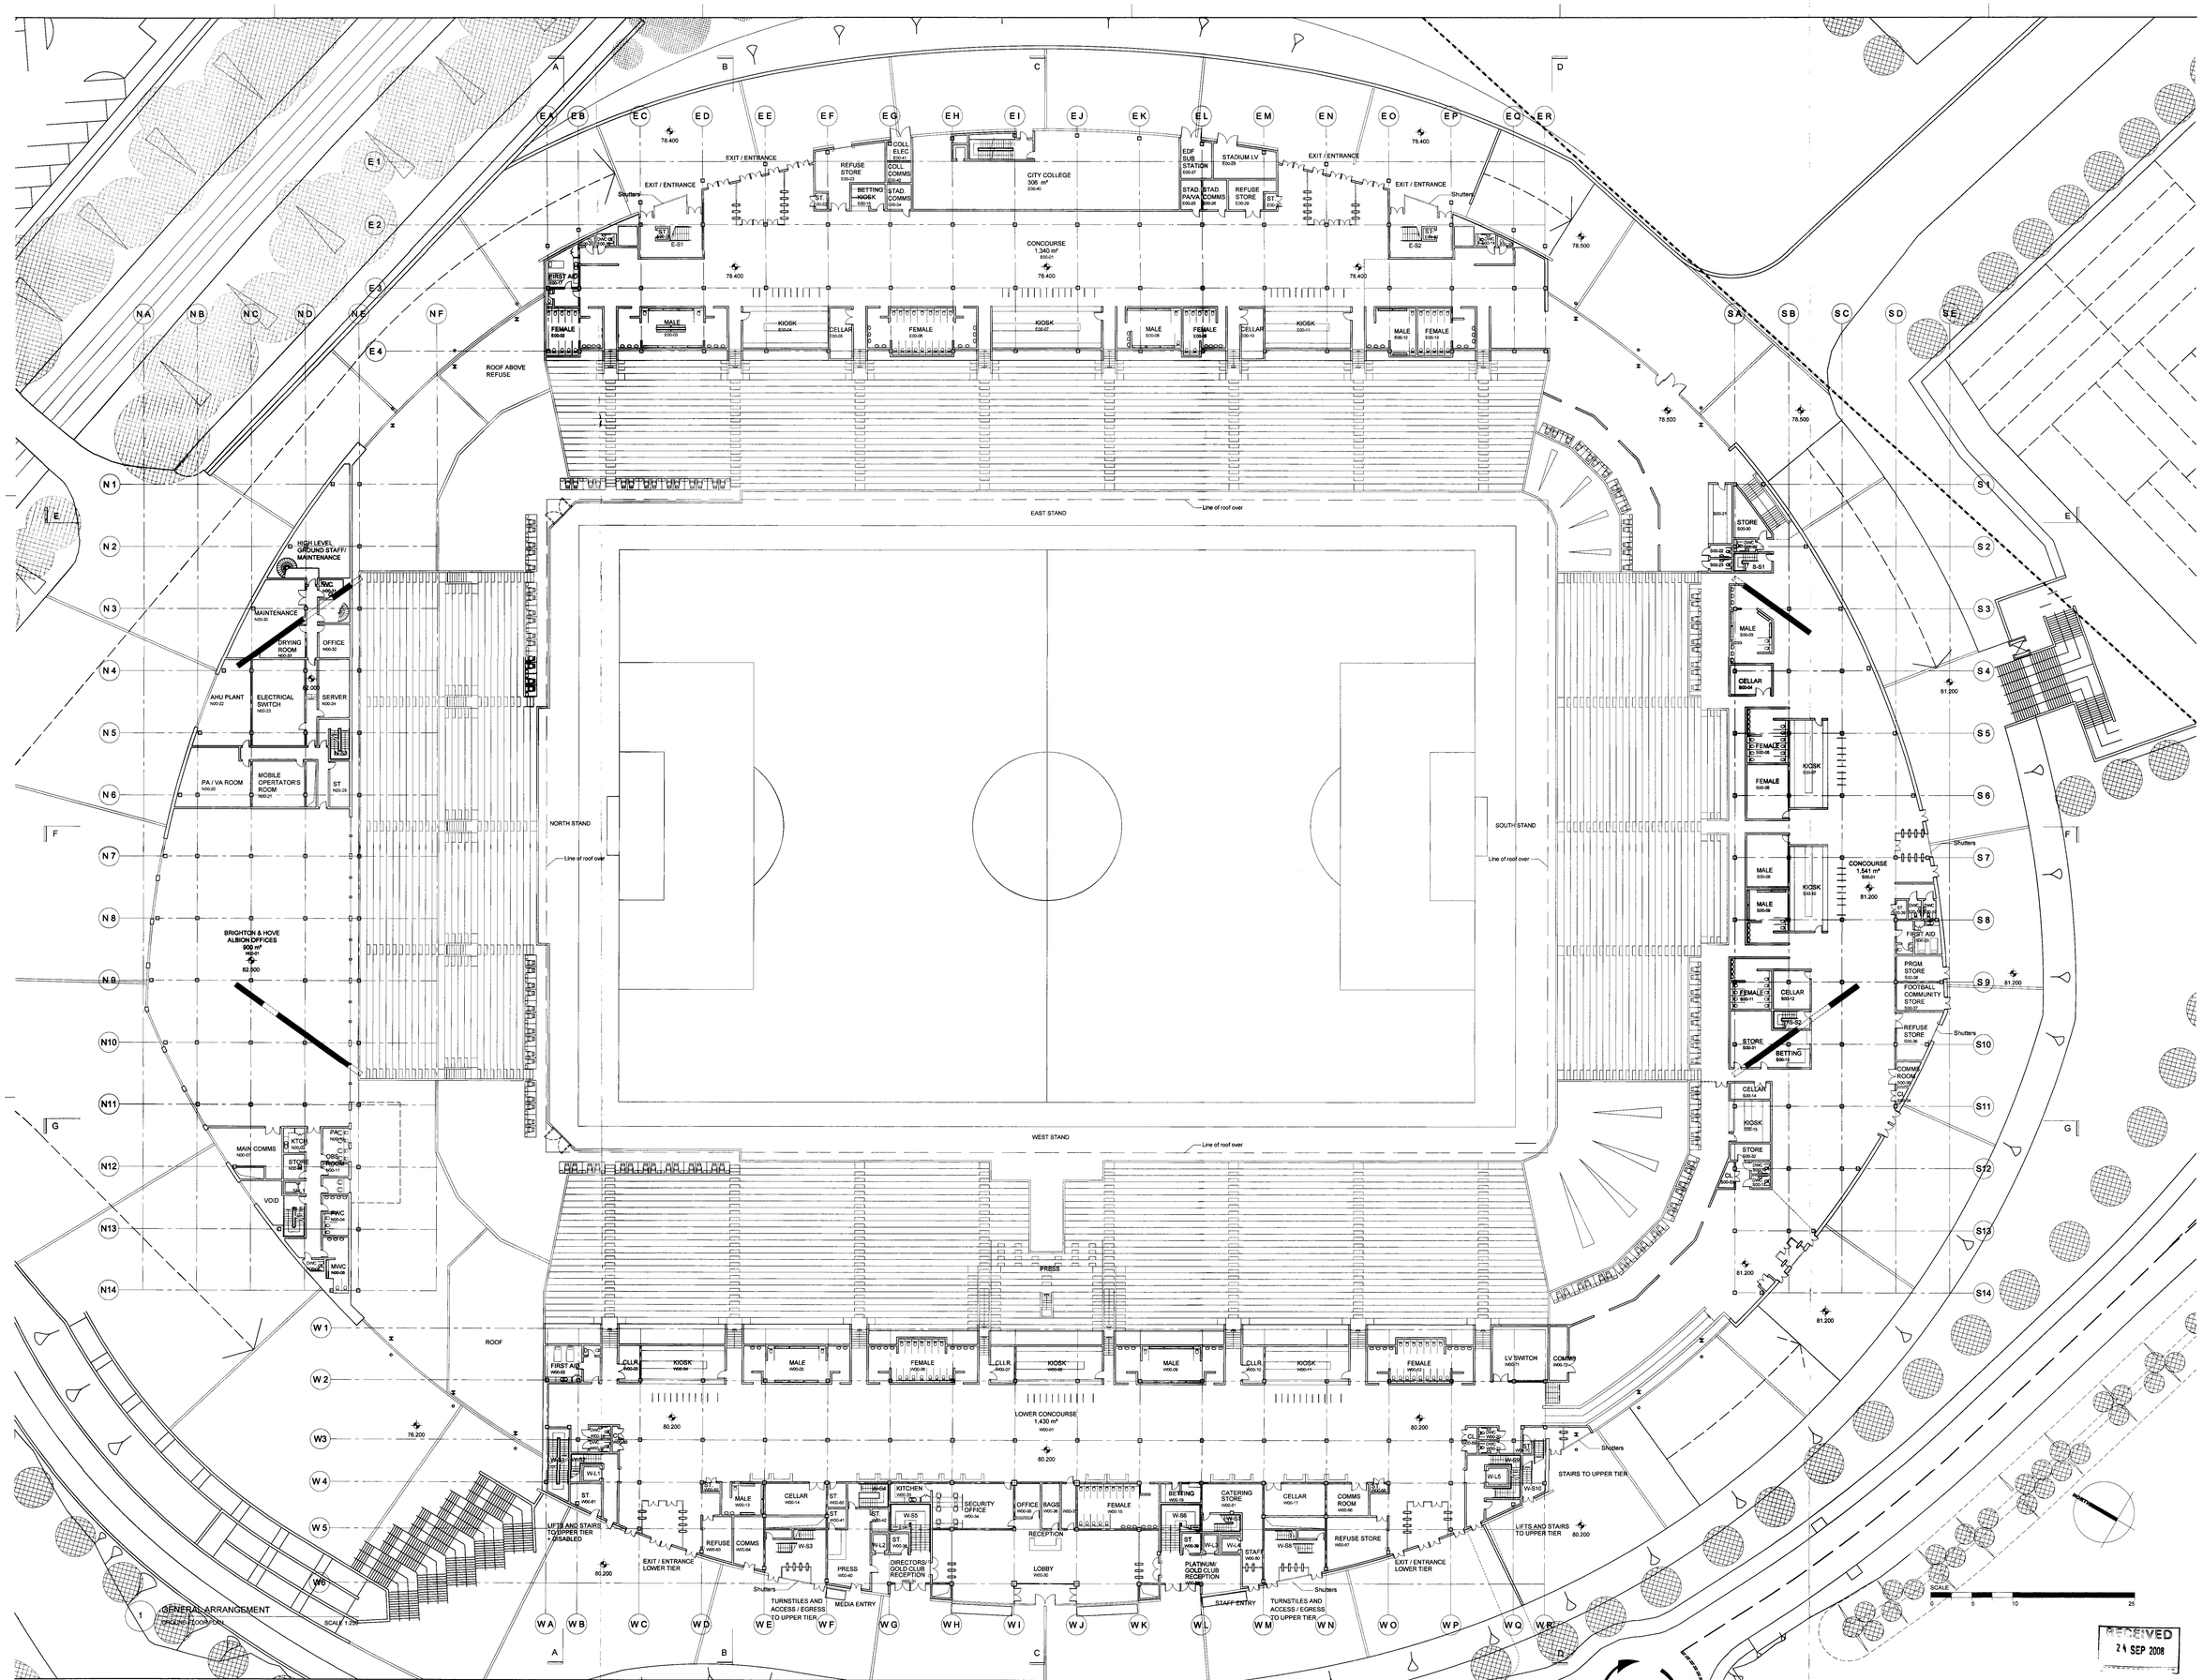

PLANNING

client
BRIGHTON & HOVE ALBION FC

project
THE COMMUNITY STADIUM FOR
THE CITY OF BRIGHTON & HOVE

dwg. title
GROUND FLOOR PLAN
PROPOSED

KSS DESIGN GROUP

LONDON
1 James Street
London W1U 1DR
KENT
7 Blighs Walk
Sevenoaks TN13 1DR

T: 020 7907 2222
F: 020 7907 2299
www.kssgroup.com

scale on A0	
1:250	
file ref	checked by
05099-P00	AH
date drawn	date checked
OCT 2007	31.07.08
drawing number	revision
05099 / 111	F